PROPOSED DRAFT LAYOUT OF "D" EXTENSION SOUTH EXTENSION SCHEME

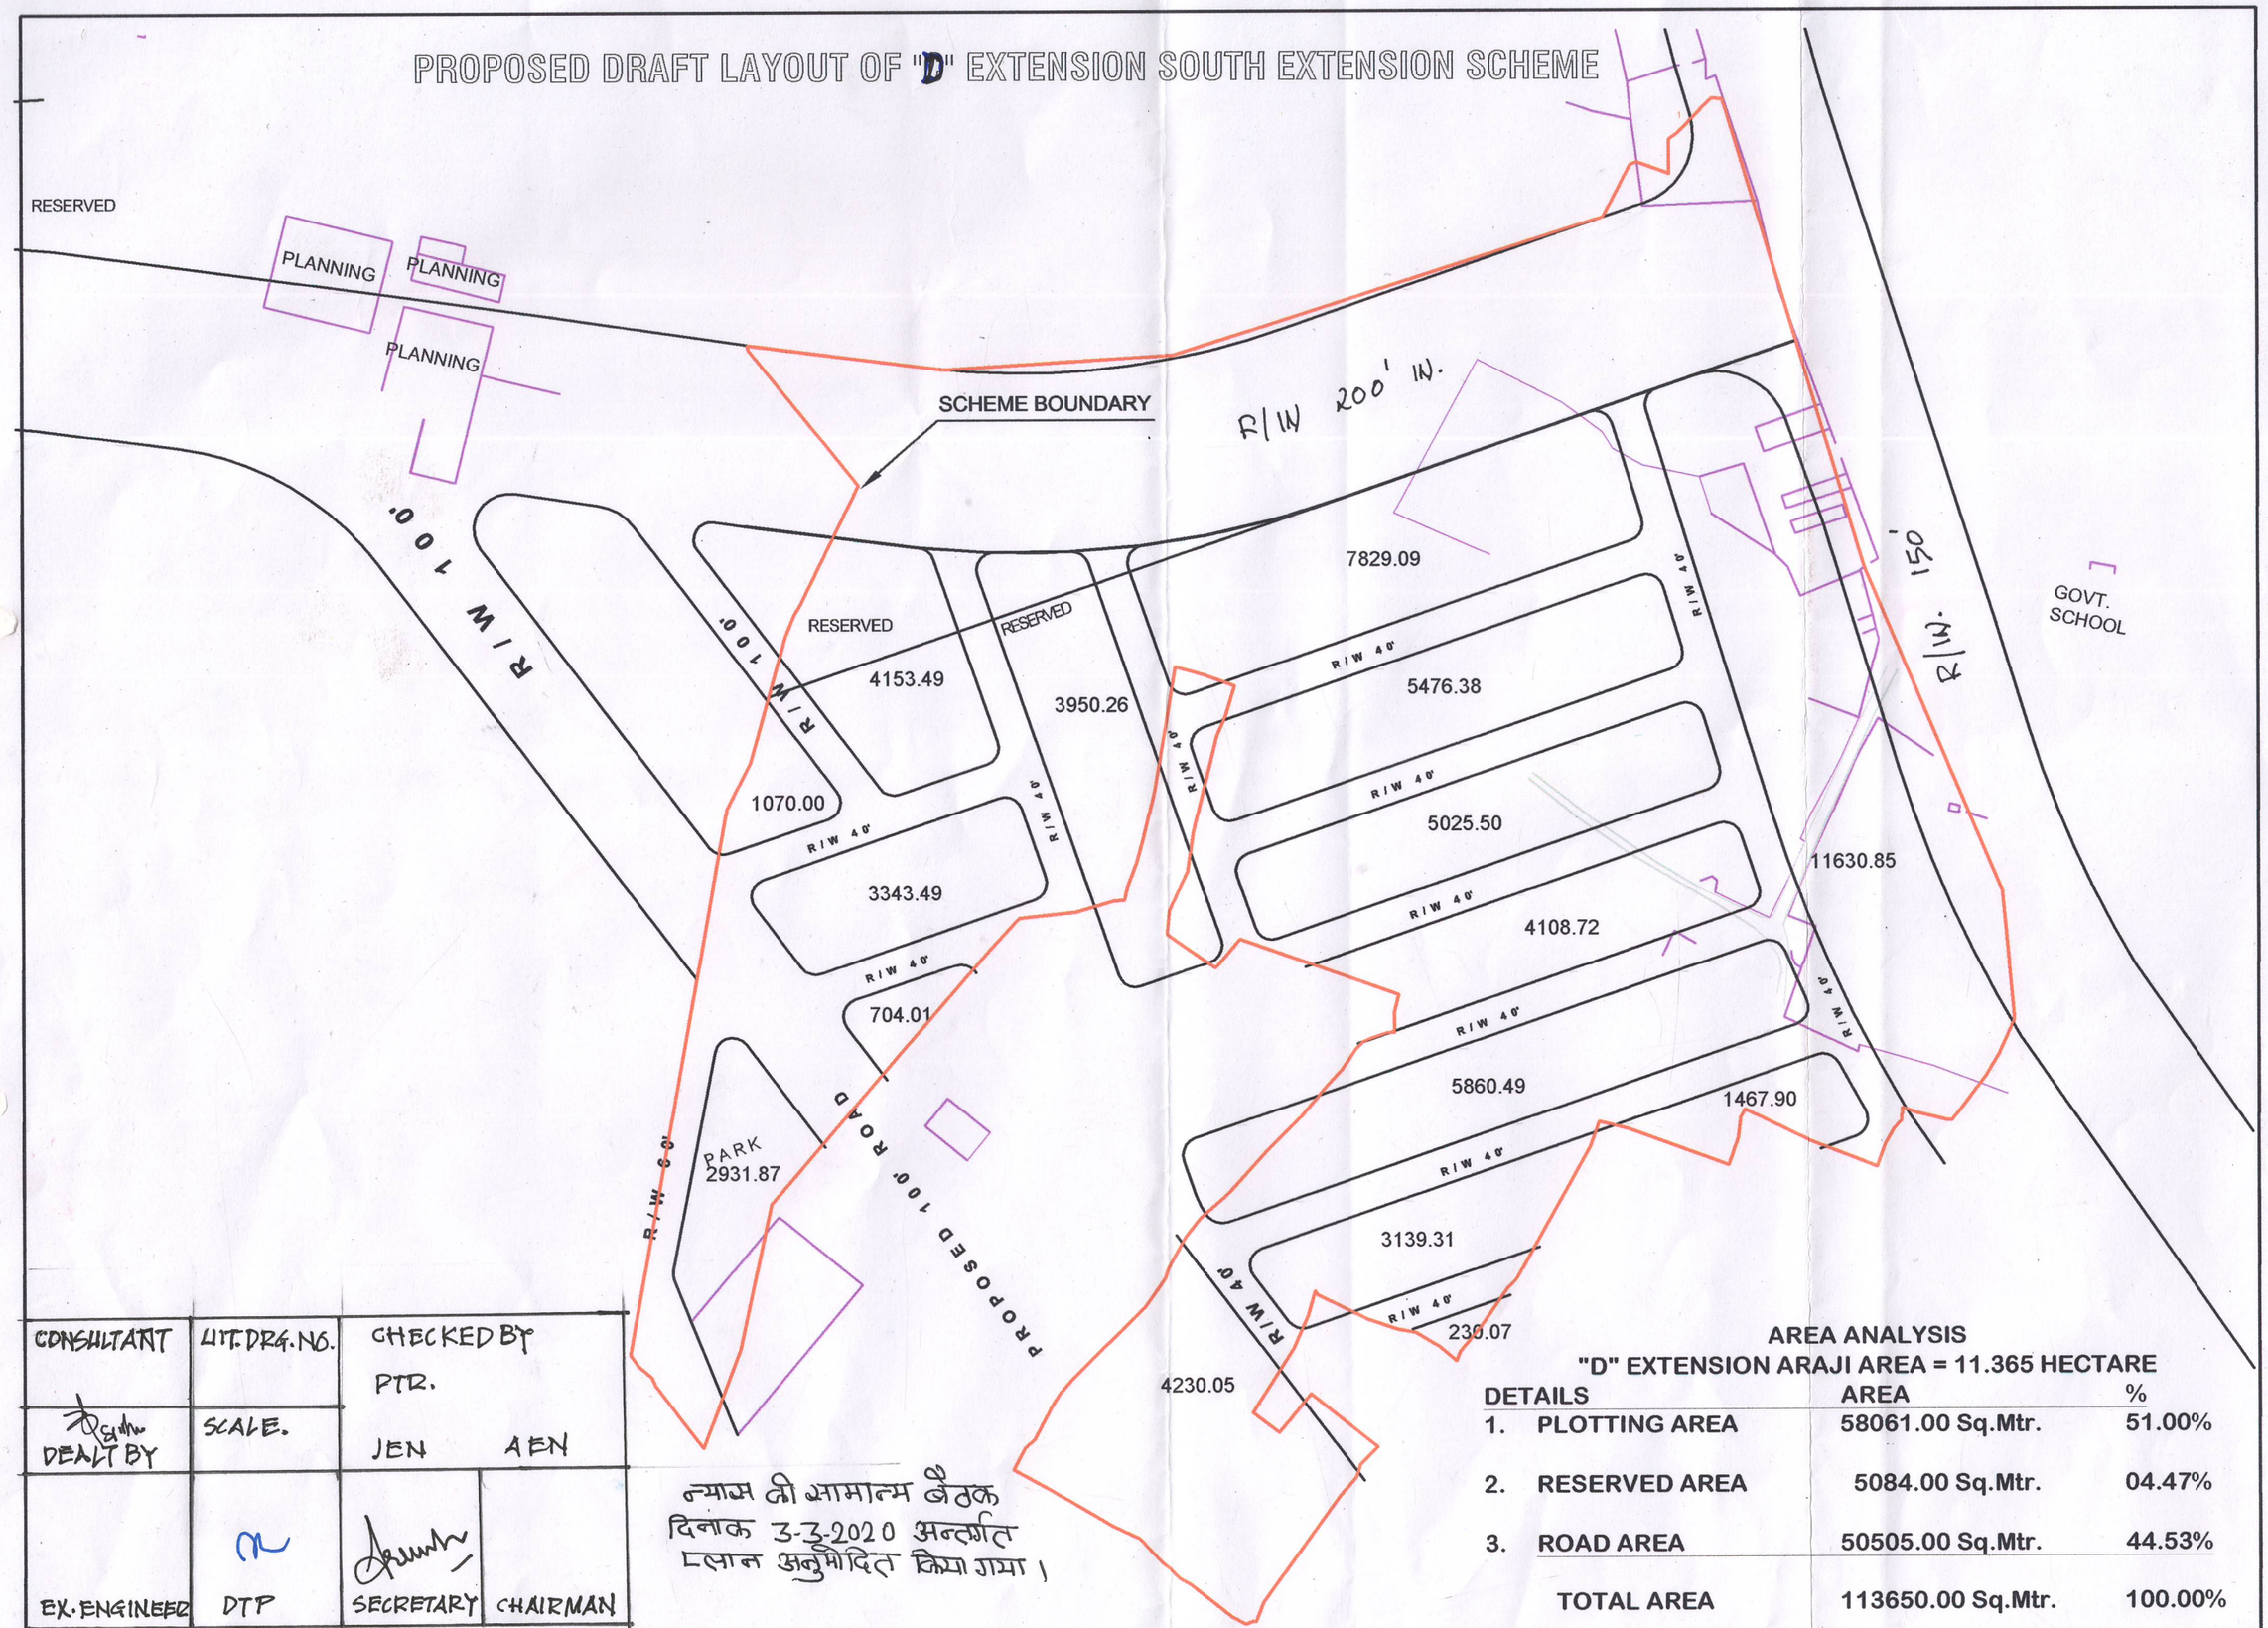

CONSULTANT	UIT. DRG. NO.	CHECKED BY PTR.	
DEALT BY	SCALE.	JEN	AEN
EX. ENGINEER	DTP	SECRETARY	CHAIRMAN
U.I.T. UDAIPUR			

न्यास की सामान्य बैठक दिनांक 3-3-2020 अन्तर्गत प्लान अनुमोदित किया गया।

AREA ANALYSIS

"D" EXTENSION ARAJI AREA = 11.365 HECTARE

DETAILS	AREA	%
1. PLOTTING AREA	58061.00 Sq.Mtr.	51.00%
2. RESERVED AREA	5084.00 Sq.Mtr.	04.47%
3. ROAD AREA	50505.00 Sq.Mtr.	44.53%
TOTAL AREA	113650.00 Sq.Mtr.	100.00%