
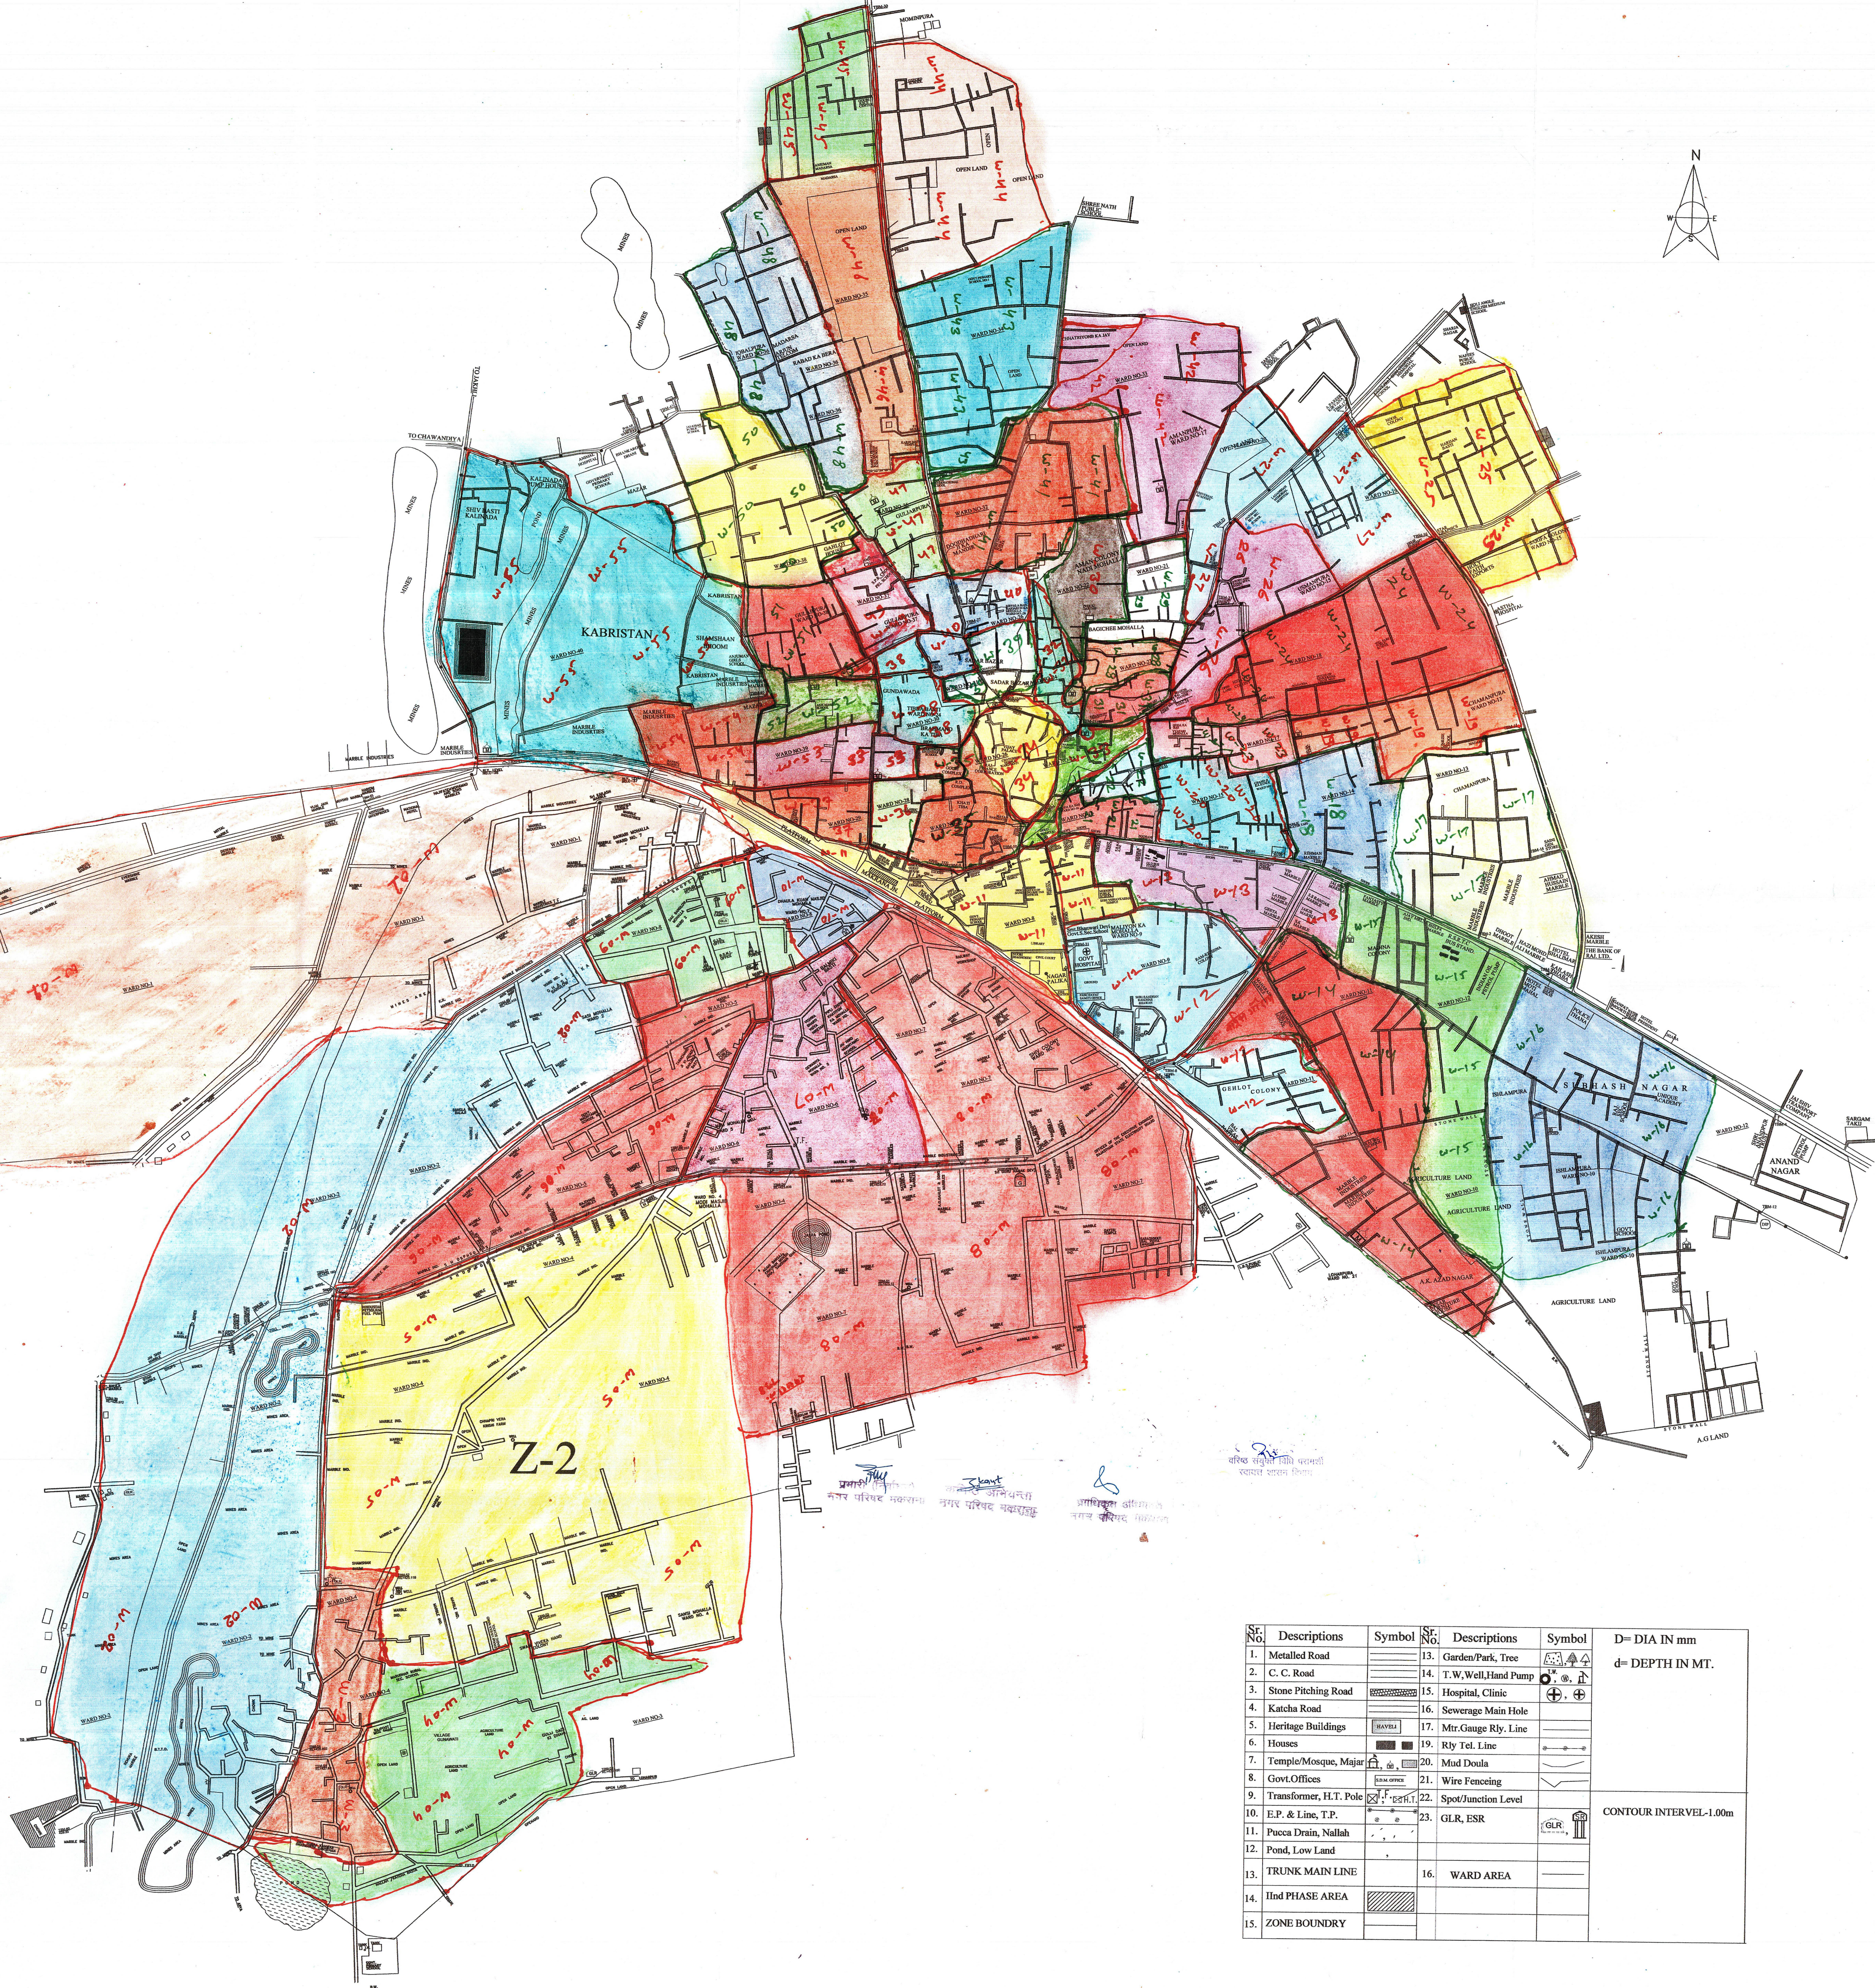


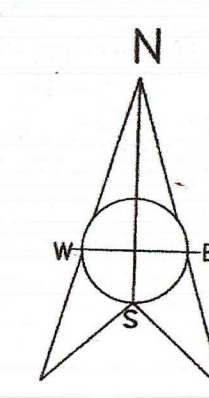

Sr. No.	Descriptions	Symbol	Sr. No.	Descriptions	Symbol	D= DIA IN mm d= DEPTH IN MT.
1.	Metalled Road		13.	Garden/Park, Tree		
2.	C. C. Road		14.	T.W, Well, Hand Pump		
3.	Stone Pitching Road		15.	Hospital, Clinic		
4.	Katcha Road		16.	Sewerage Main Hole		
5.	Heritage Buildings		17.	Mtr. Gauge Rly. Line		
6.	Houses		19.	Rly Tel. Line		
7.	Temple/Mosque, Majar		20.	Mud Doula		
8.	Govt. Offices		21.	Wire Fencing		
9.	Transformer, H.T. Pole		22.	Spot/Junction Level		
10.	E.P. & Line, T.P.		23.	GLR, ESR		
11.	Pucca Drain, Nallah					
12.	Pond, Low Land					
13.	TRUNK MAIN LINE		16.	WARD AREA		
14.	Ind PHASE AREA					
15.	ZONE BOUNDARY					

CONTOUR INTERVAL-1.00m