JAMAN NAGAR EXTENSION

PROPOSED RESIDENTIAL SCHEME OF K.NO. 1469 / 910 TO 1471/ 910 ,1780/910 TO 1789 / 910 OF VILLAGE JODHPUR NEAR F.C.I . GODOWAN(KHEMA KA KUWAN) AT JODHPUR.

LAND USES ANALYASIS :-

S.NO.	AREA	AREA - SQ. YDS.	%
1	RESIDENTIAL	41820.55	54.00
2	PARK	2939.03	3.80
3	COMMERICAL	3339.67	4.31
4	INFROMAL	1346.11	1.73
	ROAD	27994.64	36.16
	TOTAL AREA -	77440.00	100.00

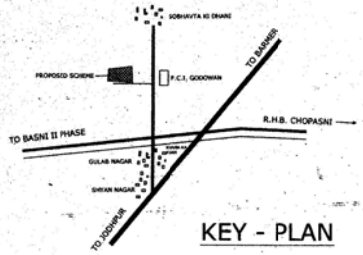

KEY - PLAN

N

SCALE - 1"=50'

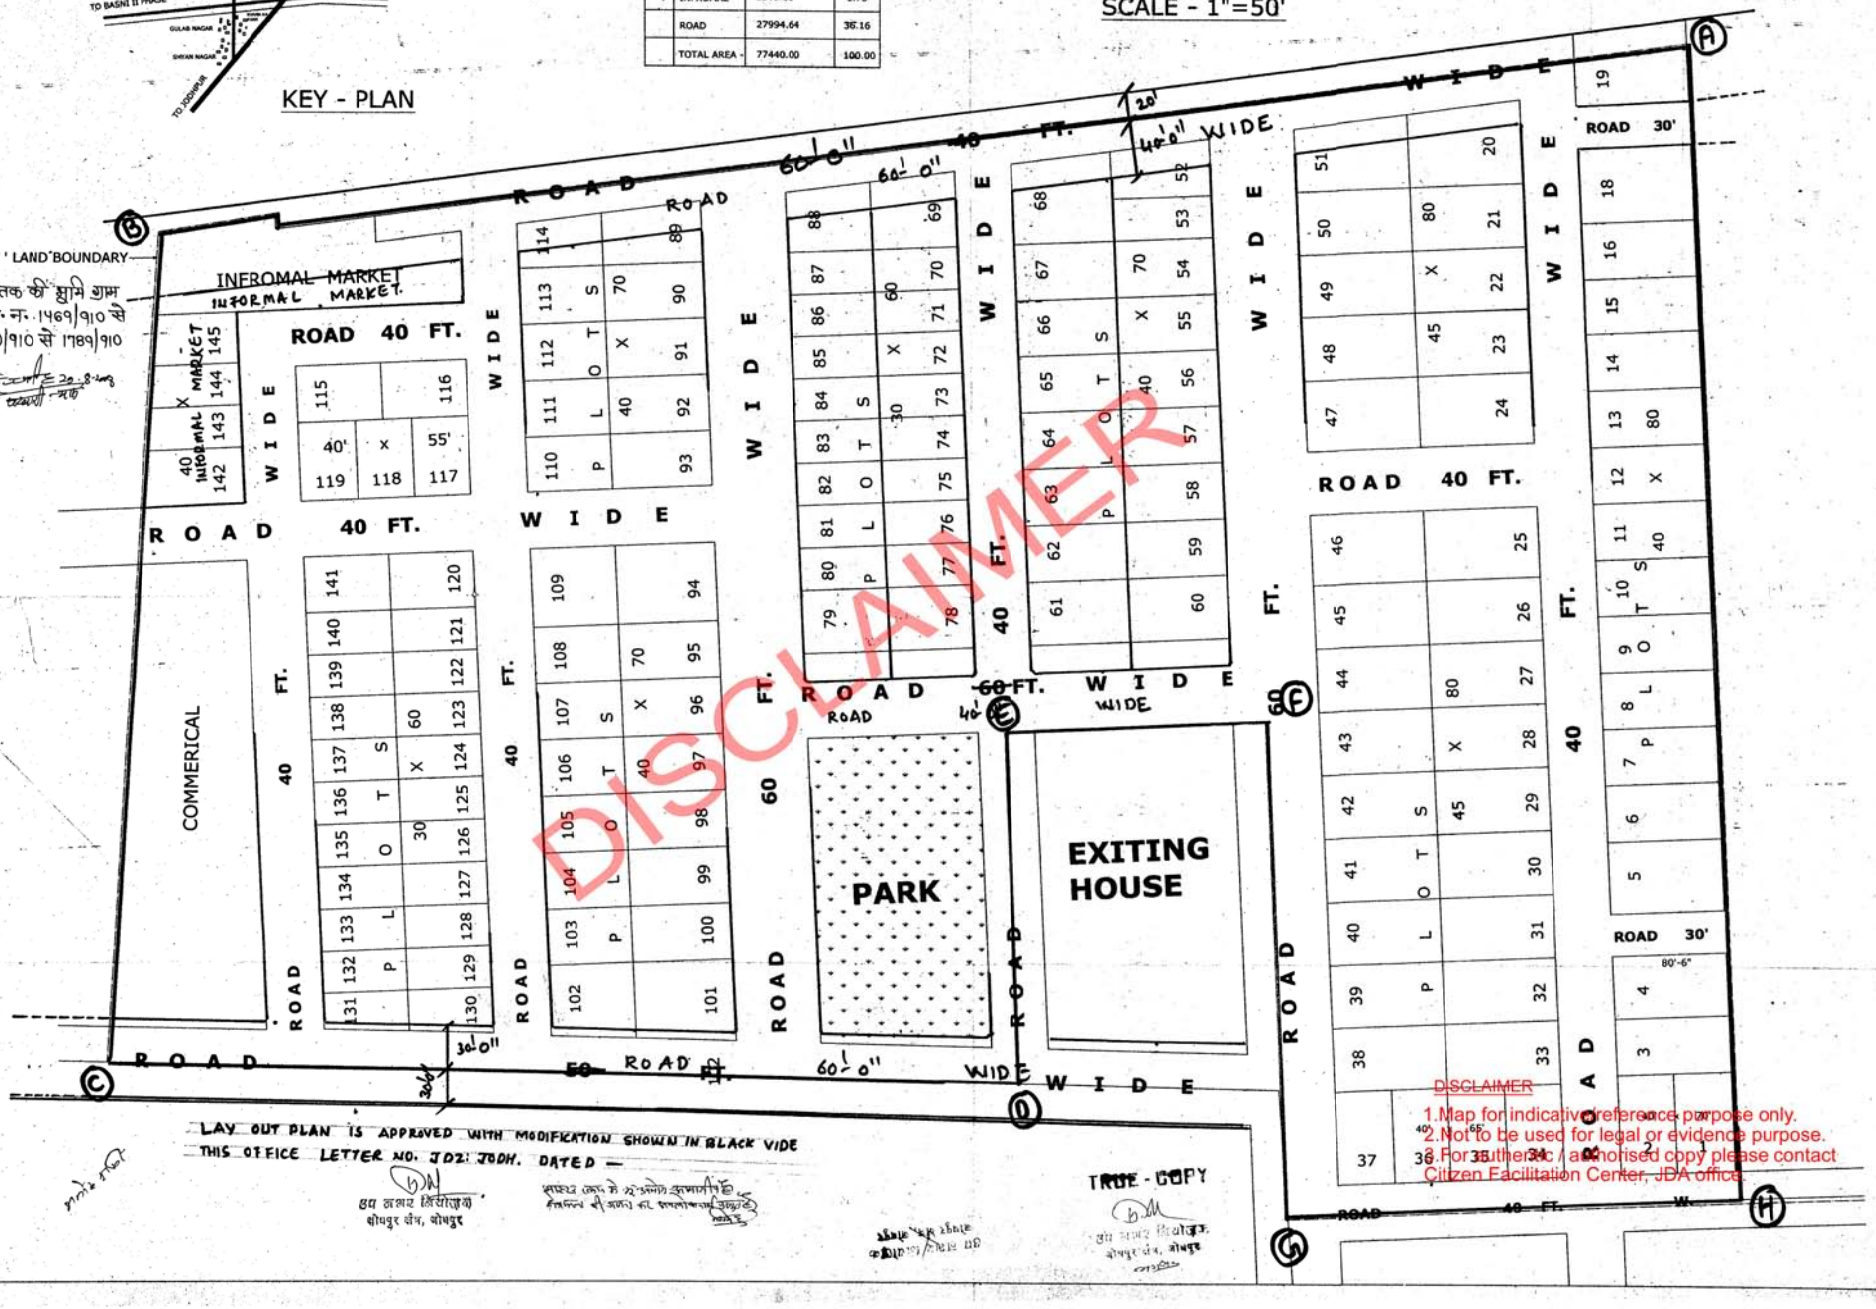

LAY OUT PLAN IS APPROVED WITH MODIFICATION SHOWN IN BLACK VIDE THIS OFFICE LETTER NO. JDA/ JODH. DATED —

उप आयुक्त (नियोजन)
जोधपुर विकास प्राधिकरण, जोधपुर

TRUE COPY

उप आयुक्त (नियोजन)
जोधपुर विकास प्राधिकरण, जोधपुर

DISCLAIMER

1.Map for indicative reference purpose only.
2.Not to be used for legal or evidence purpose.
3.For authentic / authorised copy please contact Citizen Facilitation Center, JDA office.