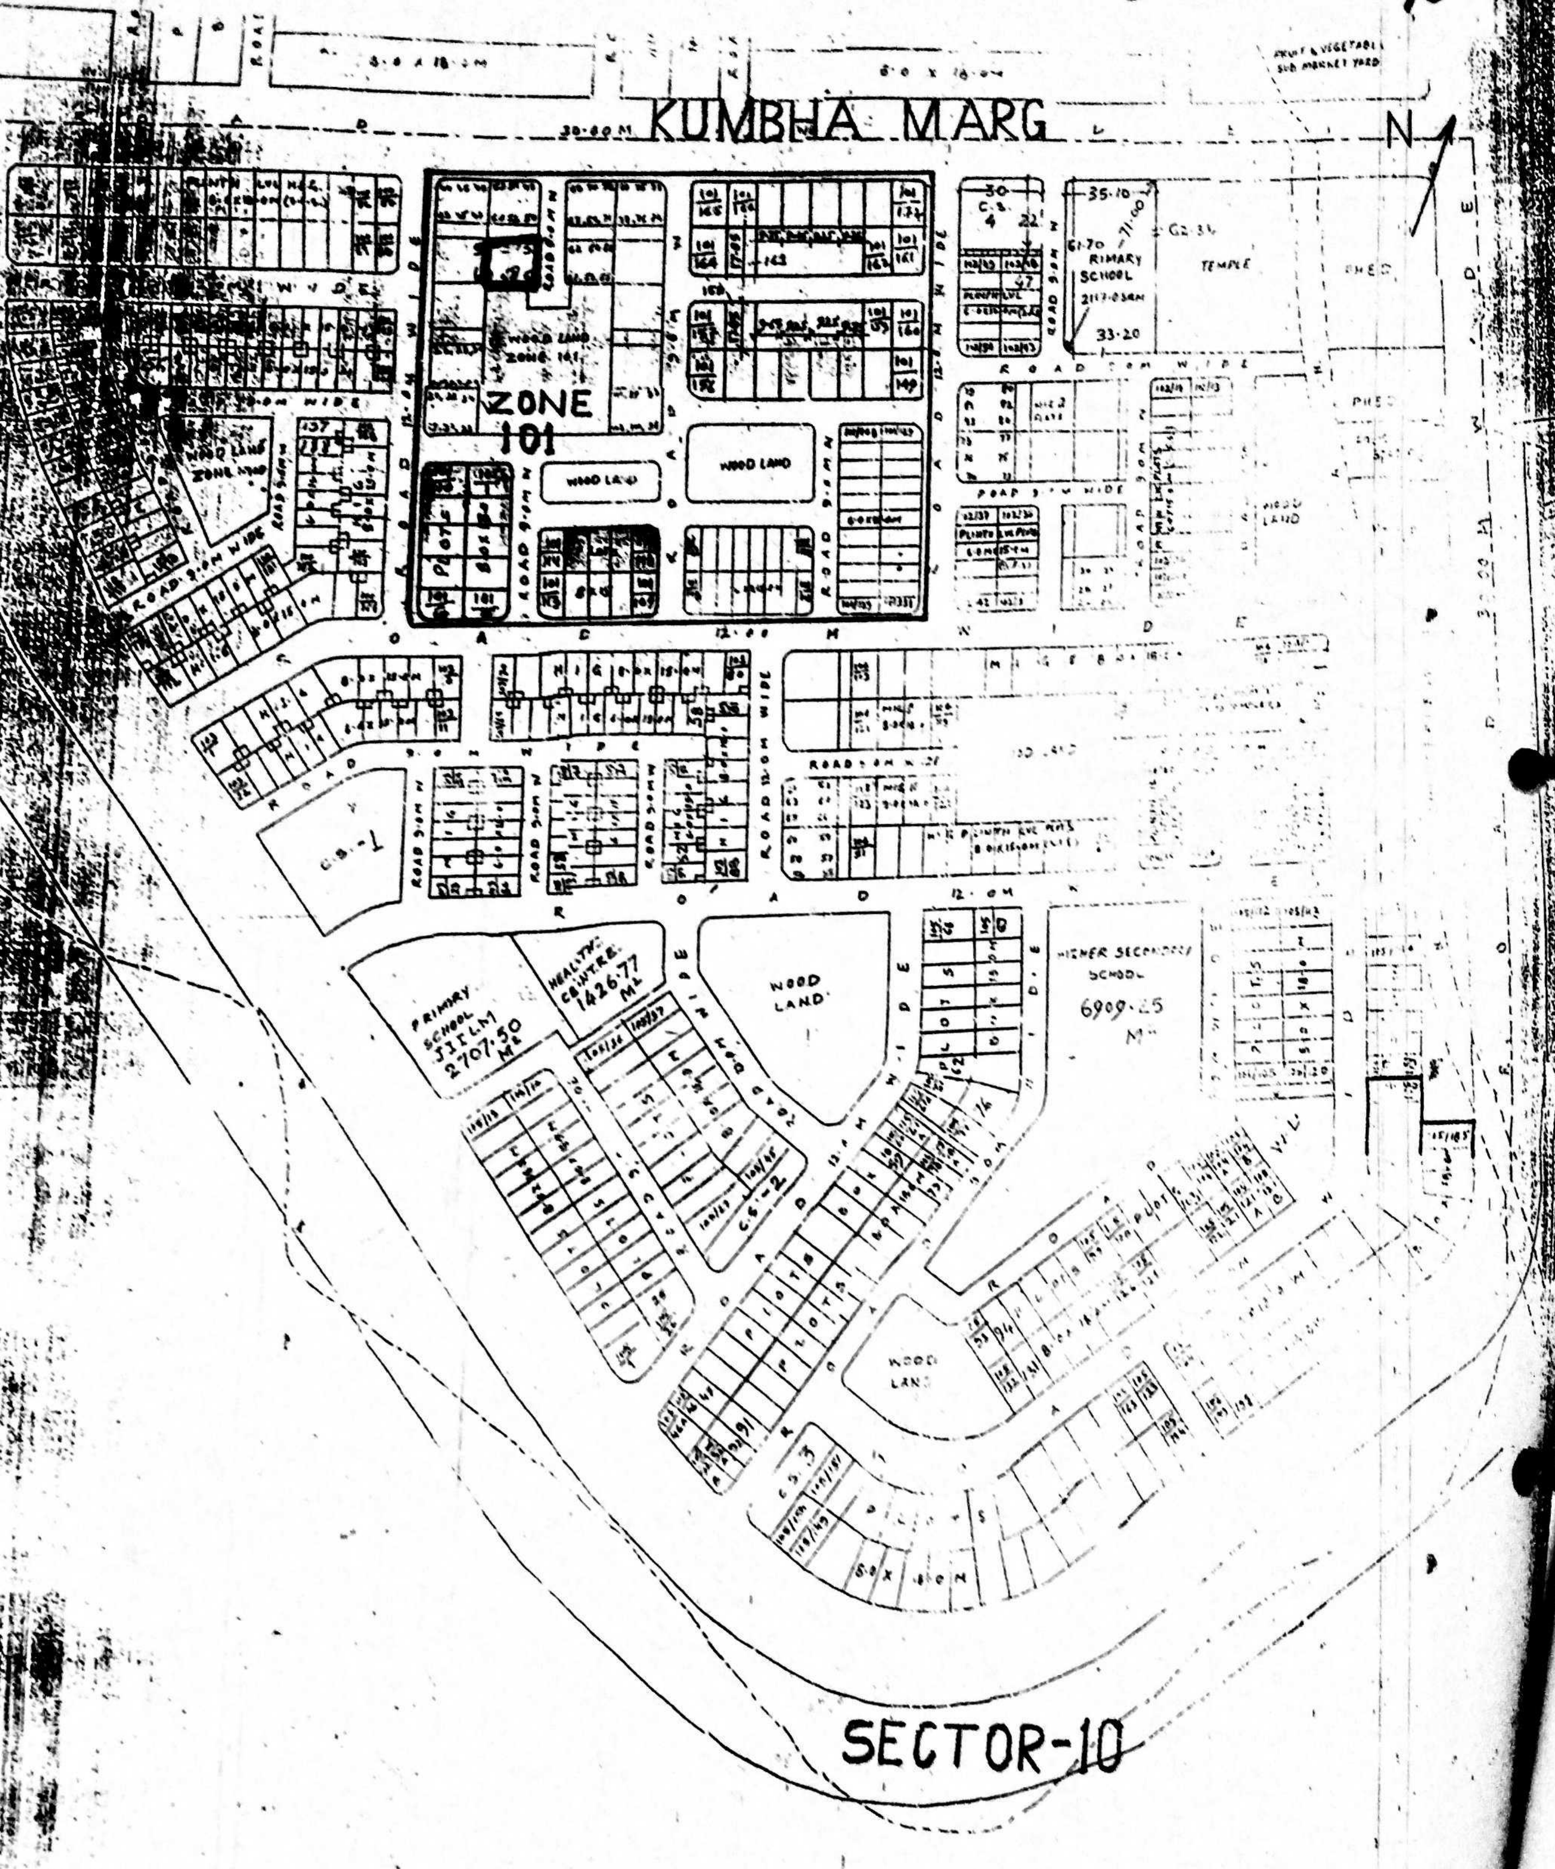
KUMBHA MARG
30·00 M
N
FRUIT & VEGETABLE SUB MARKET YARD
8·0 X 18·0 M
ZONE 101
WOOD LAND
ZONE 101
WOOD LAND
WOOD LAND
ROAD 9·0 M WIDE
ROAD 12·0 M WIDE
C.S. 4
22
30
35·10
RIMARY SCHOOL
2117·03 M
61·70
71·00
62·34
33·20
TEMPLE
PHED
WOOD LAND
C.S.-1
PRIMARY SCHOOL
2707·50 M
HEALTH CENTRE
1426·77 M
WOOD LAND
HIGHER SECONDARY SCHOOL
6909·25 M
C.S.-2
C.S.-3
PLOTS
WOOD LAND
8·0 X 18·0 M
SECTOR-10