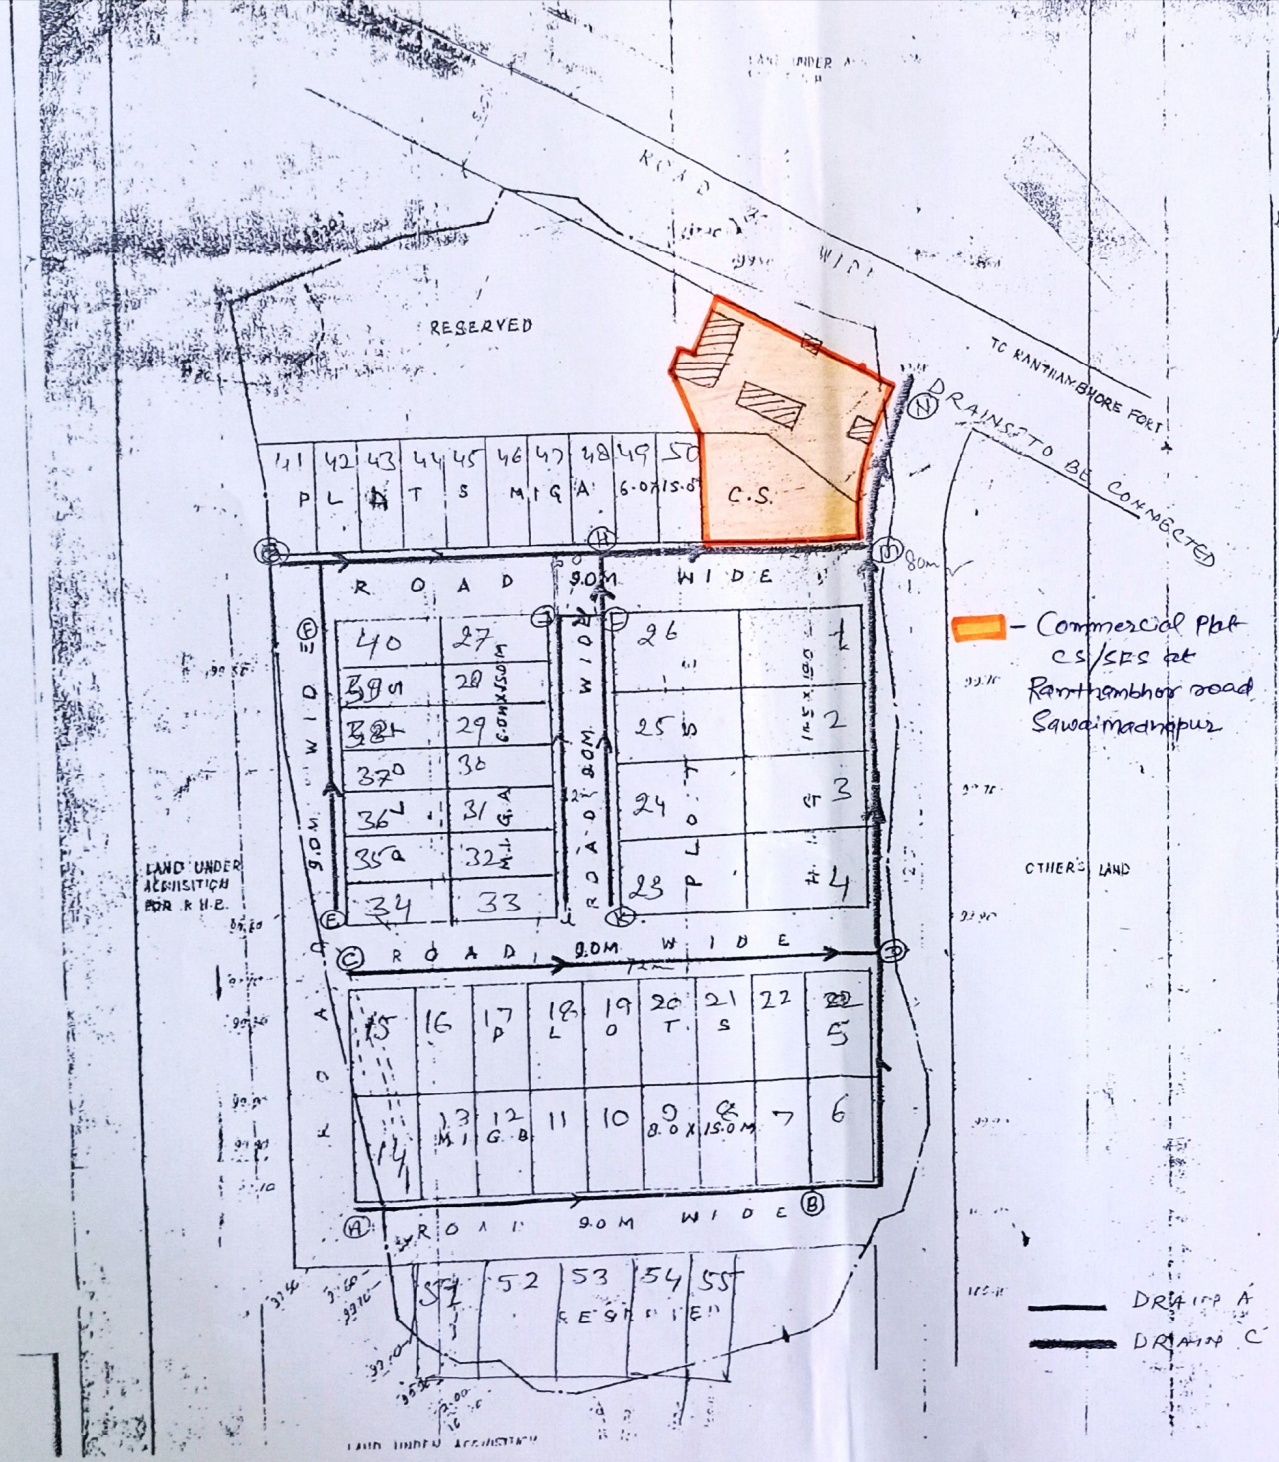

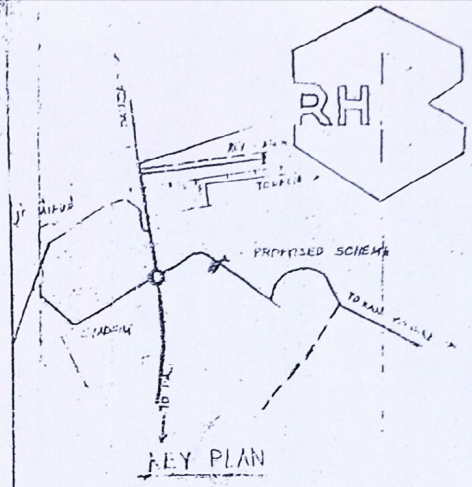

KEY PLAN

SCHEDULE OF PLOTS

S.N.	TYPE	SIZE	Nos.
1	HIG	10.5X18.0M	8
2	MIG (B)	8.0X15.0M	18
3	MIGA (A)	6.0X15.0M	24
		TOTAL	50

LAND USE ANALYSIS

	LAND USE	AREA IN HECT	%
1	RESIDENTIAL	0.63	54.31
2	RESERVED	0.17	14.65
3	ROAD	0.33	28.45
4	COMMERCIAL	0.03	2.59
	TOTAL	1.16 HECT.	

SCHEME AREA SHOWN AS

LAY OUT PLAN OF S.F.S. SCHEME IN ALANPUR, SAWAIMADHOPUR

DRAWN: [illegible]	SCALE: 1:500
DATE: 24 4 2001	[illegible]
DEALT: SANJ SARAN	[illegible]
CHECKED: [illegible] ASST. STAN. TOWN PLANNER	[illegible]
(S.A. [illegible]) SENIOR TOWN PLANNER	[illegible]