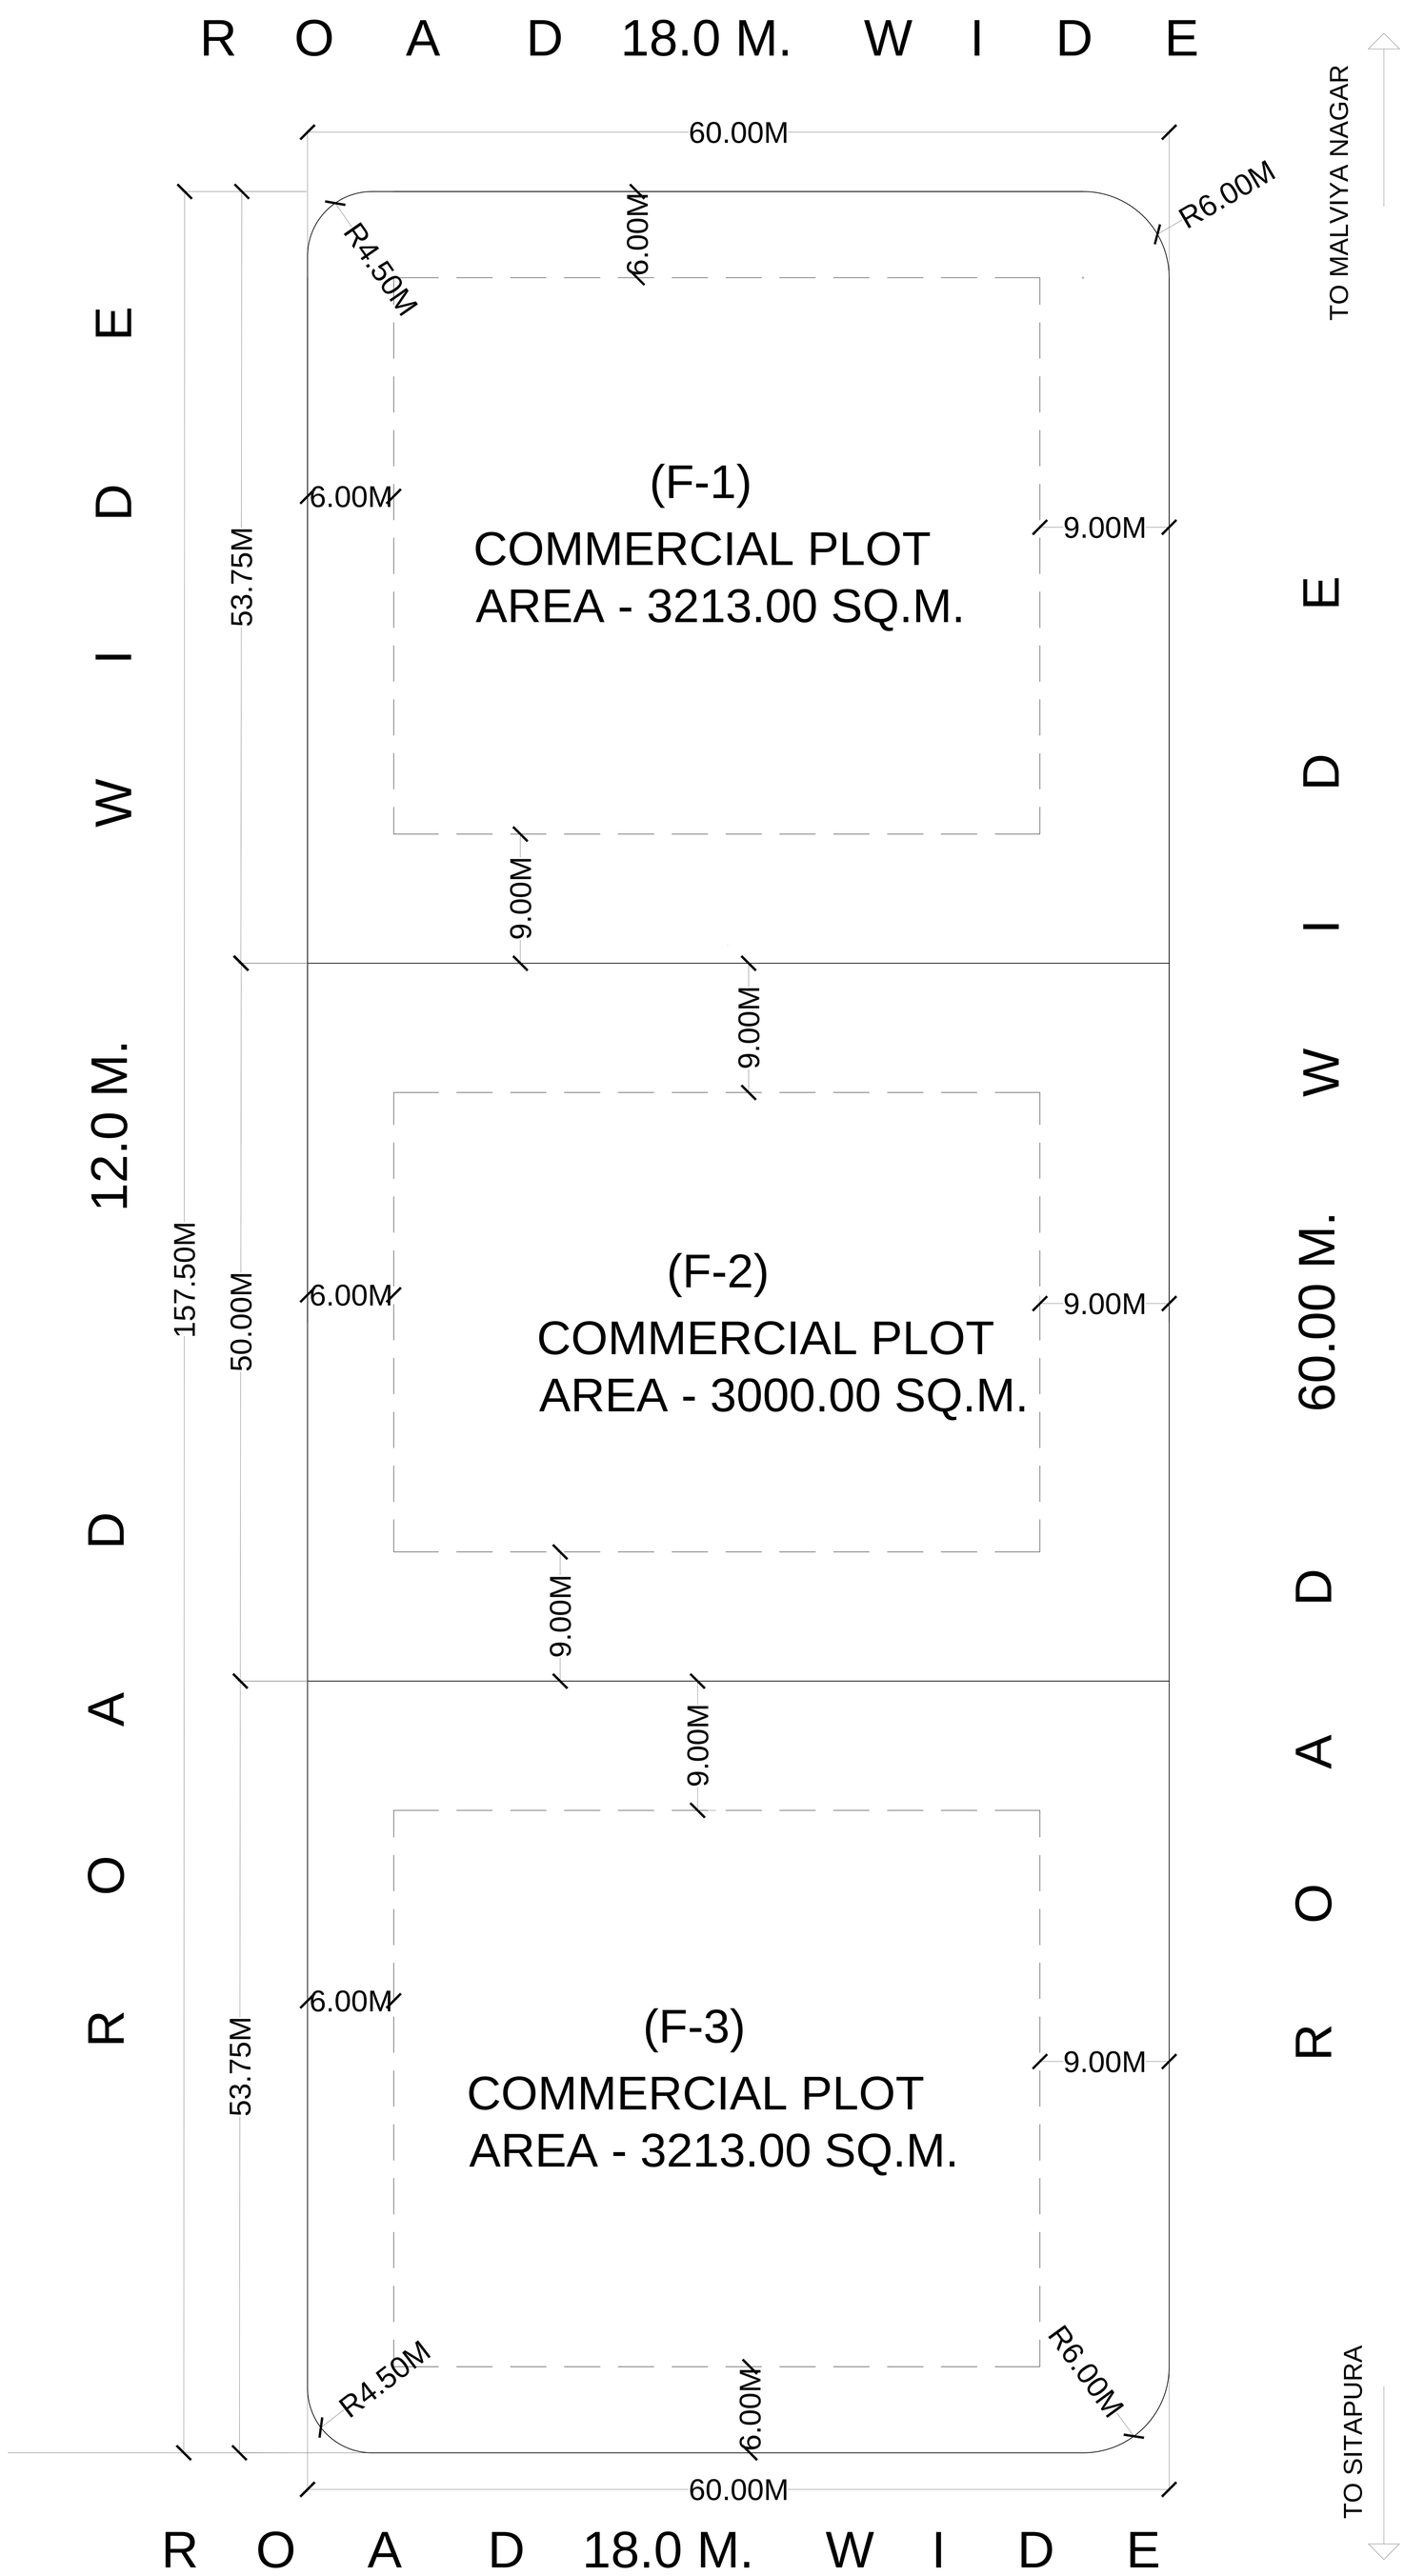

PLOT NO. F-1 (COMMERCIAL)

PLOT AREA= 3213.00 SQ.M.

F1 = 9 M. F-2= 6 M. F-3 = 6 M. SIDE= 9 M.

PLOT NO. F-2 (COMMERCIAL)

PLOT AREA= 3000.00 SQ.M.

F1 = 9 M. F-2 = 6 M. SIDE-I =9 M. SIDE-II = 9 M.

PLOT NO. F-3(COMMERCIAL)

PLOT AREA= 3213.00 SQ.M.

F1 = 9 M. F-2= 6 M. F-3 = 6 M. SIDE= 9 M.

OTHER BUILDING PARAMETERS ARE
AS PER UNITED BUILDING BYELAWS-2017

EARLIER APPROVED IN 150th P.C.MEETING HELD ON
DATED 11-1-2016 (AGENDA ITEM NO - 15)

N

REVISED PART LAY OUT PLAN OF
COMMERCIAL PLOT (F) IN SECTOR - 23
PRATAP NAGAR SANGANER, JAIPUR

DRG. NO. RHB/HQ/2020/	SCALE :-
DATE :- 7-3-2020	FILE NO. :-
DRAWN BY :- R.K. GUPTA	CHD. BY :-
(P.C.YADAV) ASSISTANT TOWN PLANNER	(SANT SARAN) DEPUTY TOWN PLANNER

(ANIL MATHUR)
ADD.CHIEF TOWN PLANNER

RAJASTHAN HOUSING BOARD